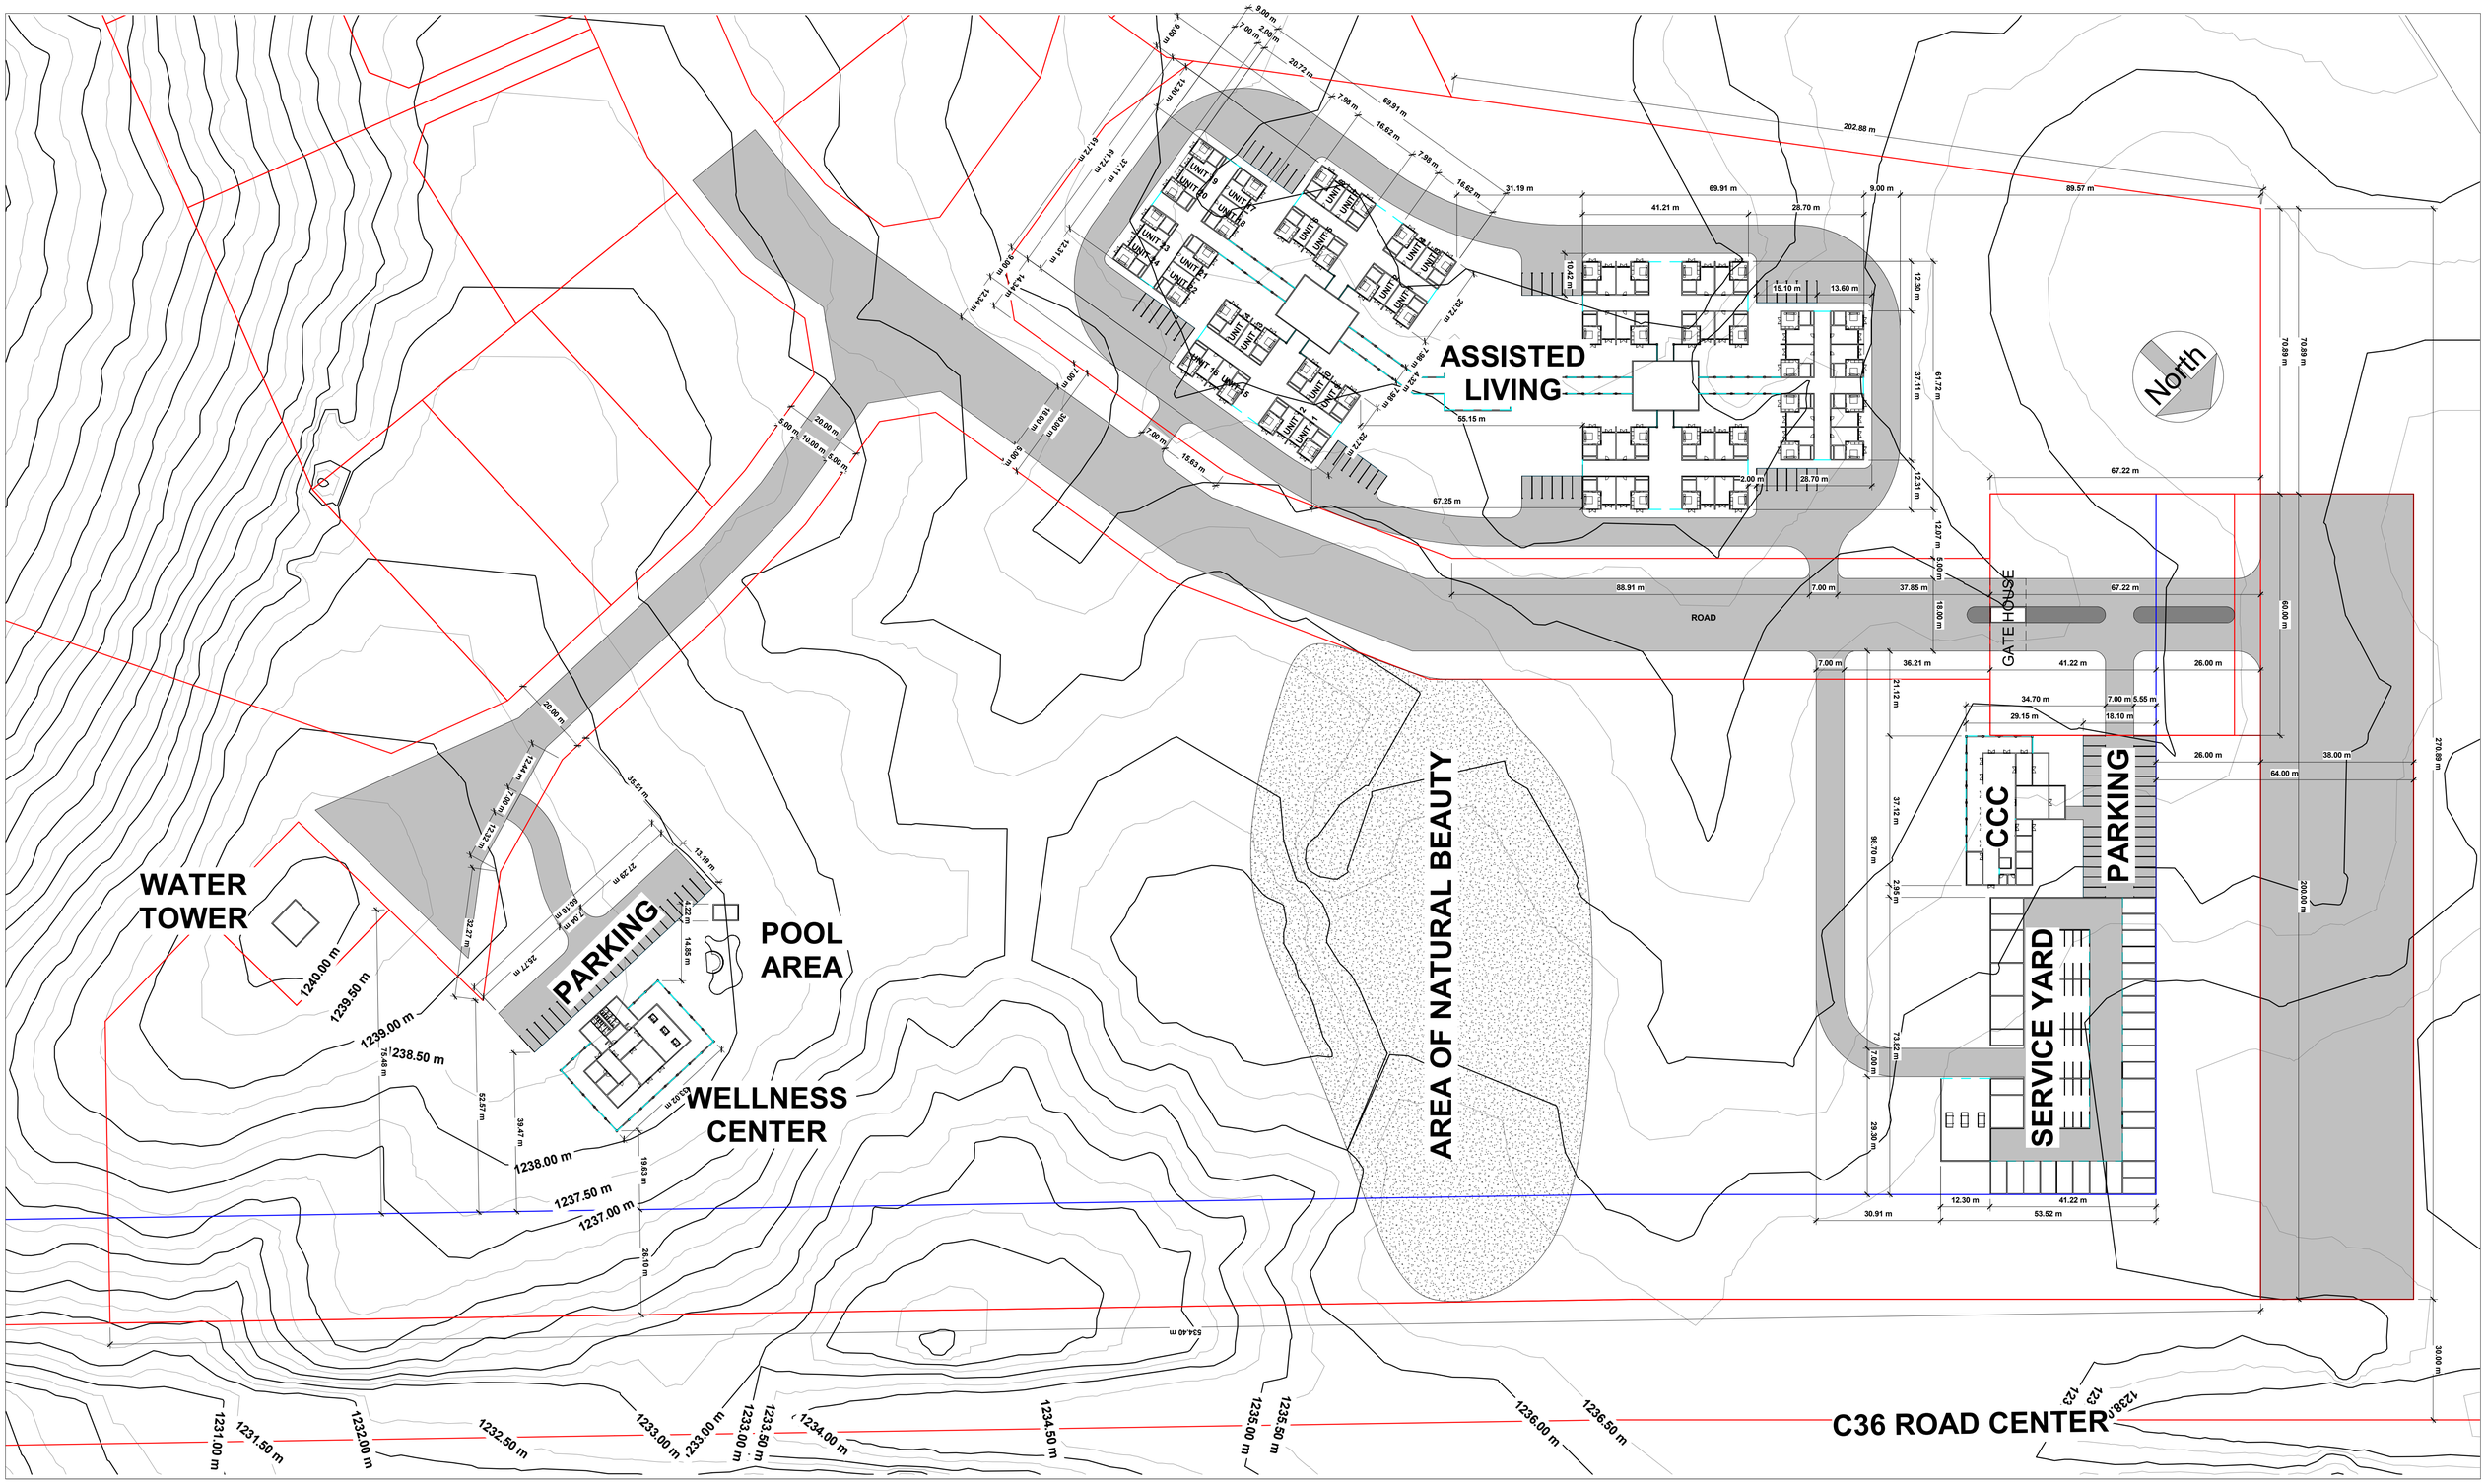

NOTES

1. THE CONTRACTOR MUST VERIFY ALL LEVELS AND DIMENSIONS ON SITE PRIOR TO ANY WORK COMMENCING AND ANY DISCREPANCIES MUST BE DISCUSSED WITH THE ENGINEER.
2. DRAWING MUST NOT BE SCALED.
3. ALL WORKMANSHIP AND MATERIALS MUST COMPLY WITH THE LATEST RELEVANT SANS CODES.
4. THE ENGINEER MUST INSPECT AND APPROVE ALL EXCAVATIONS PRIOR TO FIXING ANY REINFORCEMENT.
5. MINIMUM SAFE BEARING PRESURE = 350kPa
6. ALL COLUMNS AND BASES CENTRED ON GRID LINES UNLESS OTHERWISE SHOWN.
7. ALL EXPOSED CONCRETE WORK TO BE SMOOTH FINISHED TO RECEIVE HIGH QUALITY PAINT FINISH AS PER LATER INSTRUCTION.

REVISIONS

No.	Description	Date
R00	PROJECT START	2021-12-03
R01	LAYOUT UPDATED	2022-01-14

QUANTITY SURVEYOR: BJK

CIVIL & STRUCTURAL ENGINEERS

MECHANICAL ENGINEERS

ELECTRICAL ENGINEERS

CLIENT: WOLKE 9 OMARURU

DRAWING STATUS: **OPTION A**

PROJECT TITLE: **CLOUD COMMUNITY CENTER, ASSISTED LIVING & SECRETARIAT**

DRAWING DESCRIPTION: **COMPLEX SITE PLAN**

SCALE	1 : 750
DATE	2022-01-14
DRAWN	HVZ

SVN ARCHITECTS
SVEN NIEBERLE
SVEN NIEBERLE +264 81 149 5010
EMAIL: SVEN@SNARCH.NET

PROJECT NO	DRAWING NO	REVISION
0071	A101	R01 2022-01-14

2022-01-14 11:05:21